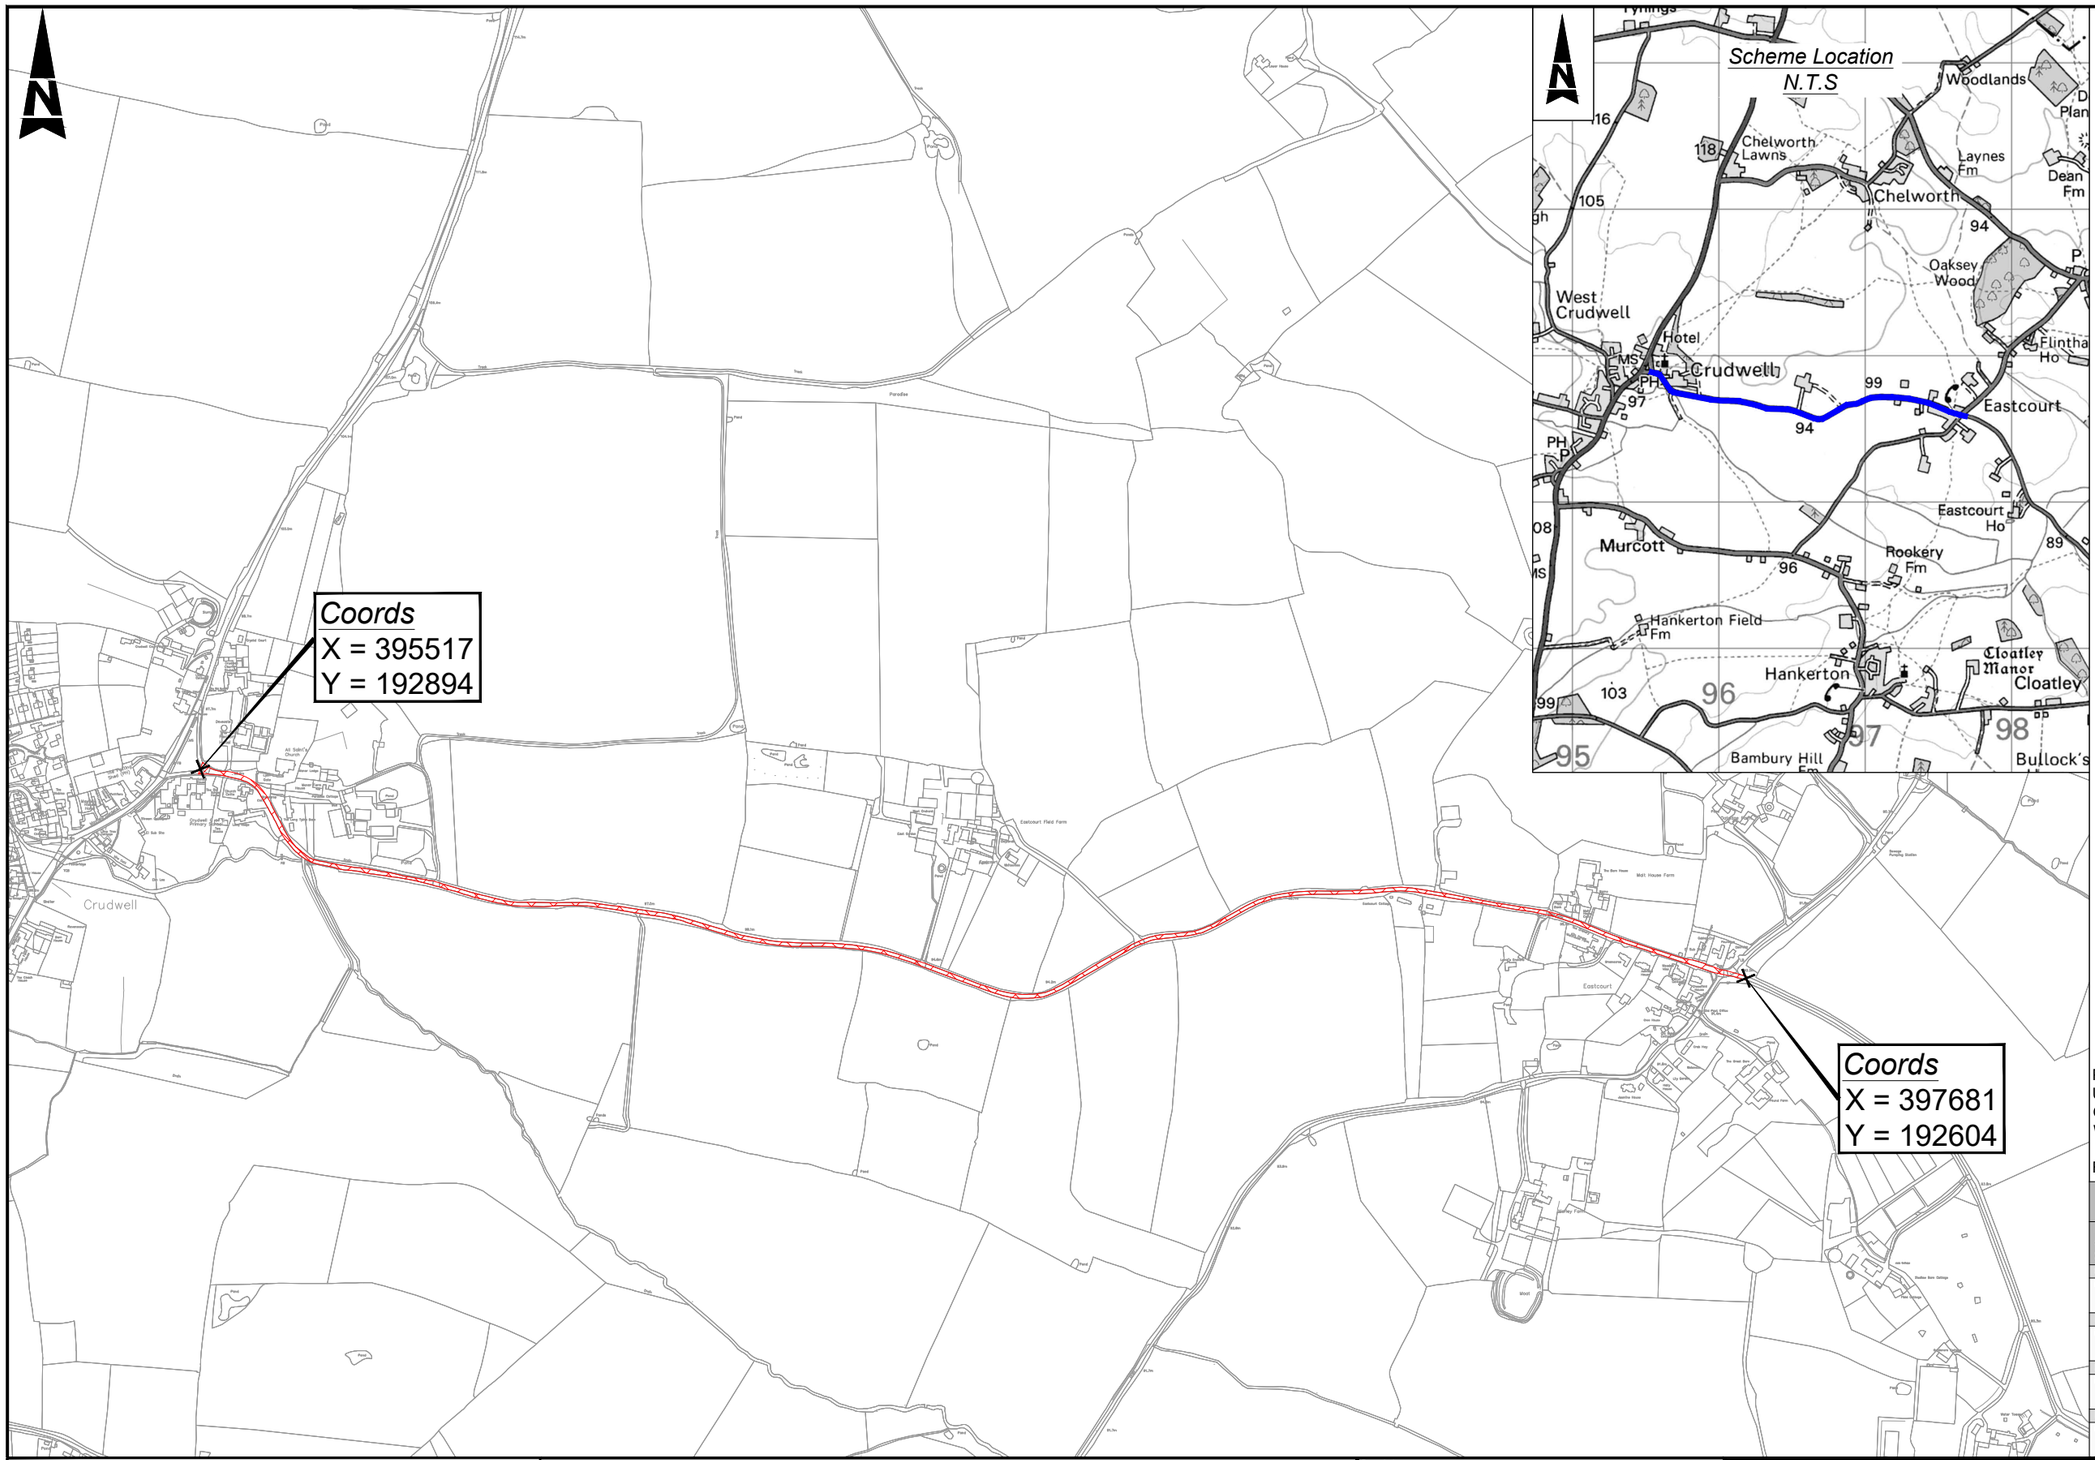

Notes:

1. Limits of work are approximate and are to be agreed on site with the Engineer or Site Representative.

Key:

Site Extents

Scheme Location

WC 15

Postal Area: SN16 9RZ
USRN: 28602247 & 44200256
Grid Ref: 395517, 192894 to 397681, 192604
What3Words: ///magpie.frantic.makeup to ///arena.roost.storm
Road Speed Limit: 30mph

SAFETY, HEALTH AND ENVIRONMENTAL INFORMATION
In addition to the hazards/risks normally associated with the types of work detailed on this drawing, note the following significant residual risks (Reference shall also be made to the design hazard log).
Construction
None
Maintenance / Cleaning
None
Use
None
Decommissioning / Demolition
None

THIS MAP IS REPRODUCED FROM ORDNANCE SURVEY MATERIAL WITH THE PERMISSION OF ORDNANCE SURVEY ON BEHALF OF THE CONTROLLER OF HIS MAJESTY'S STATIONERY OFFICE. © CROWN COPYRIGHT. UNAUTHORISED REPRODUCTION INFRINGES CROWN COPYRIGHT AND MAY LEAD TO PROSECUTION OR CIVIL PROCEEDINGS.
100049050, 2025

Description						
Status	Revision	Drawn	Checked	Reviewed	Authorised	Issue Date
Description						
Status	Revision	Drawn	Checked	Reviewed	Authorised	Issue Date
Description						
Status	Revision	Drawn	Checked	Reviewed	Authorised	Issue Date
Description First issue						
Status A1	Revision C01	Drawn SS	Checked SY	Reviewed SC	Authorised HS	Issue Date 22/07/25
Description Coordinates amended						
Status A1	Revision C02	Drawn SS	Checked SY	Reviewed SC	Authorised HS	Issue Date 02/09/25

Drawing Suitability: AUTHORISED & ACCEPTED
Status: A1

AtkinsRéalis
County Gate, County Way, Trowbridge, Wiltshire BA14 7FJ
Tel: +44 (0)1225 730360
www.atkinsrealis.com
Copyright © AtkinsRealis Limited (2024)

Client: Wiltshire Council

Project Title: Major Maintanance 2026/2027 Surface Dressing 2026/2027

Drawing Title: C76 - C76 CRUDWELL TO EASTCOURT SITE EXTENTS & LOCATION PLAN

Drawing Number
Project | Originator | Volume
117941 - ATR - HGN -
Location | Type | Role | Number
2627SD_0416 - DR - CH - 000001

Original Size: A3 | Scale: NTS | Project Ref. No: 117941 | Sheet: 1 of 1 | Rev: C02